


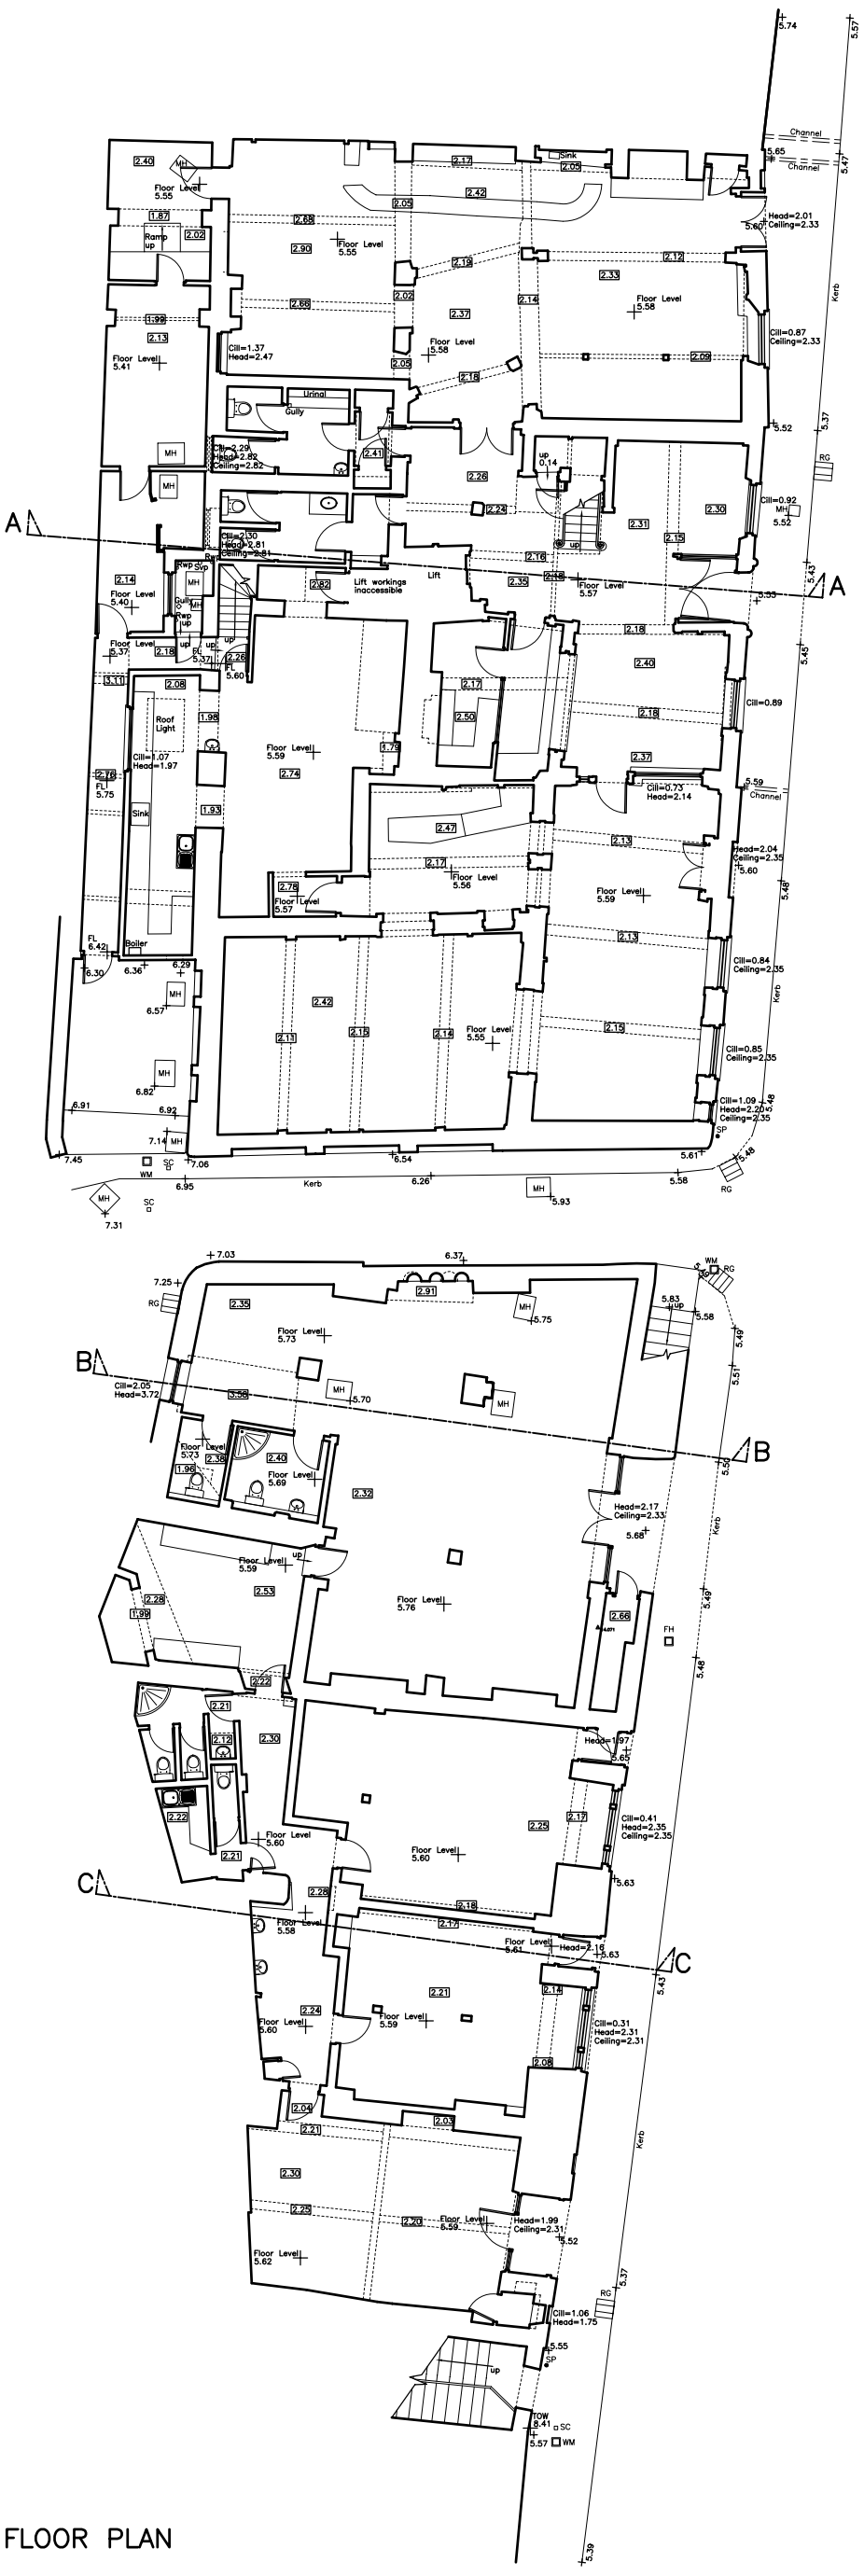


LOWER FIRST FLOOR PLAN

GROUND FLOOR PLAN

1 0 1 2 3 4 5
Metres

Positional Datum

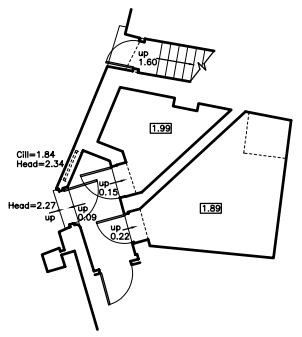Positional Datum